



PL-311 REV 4

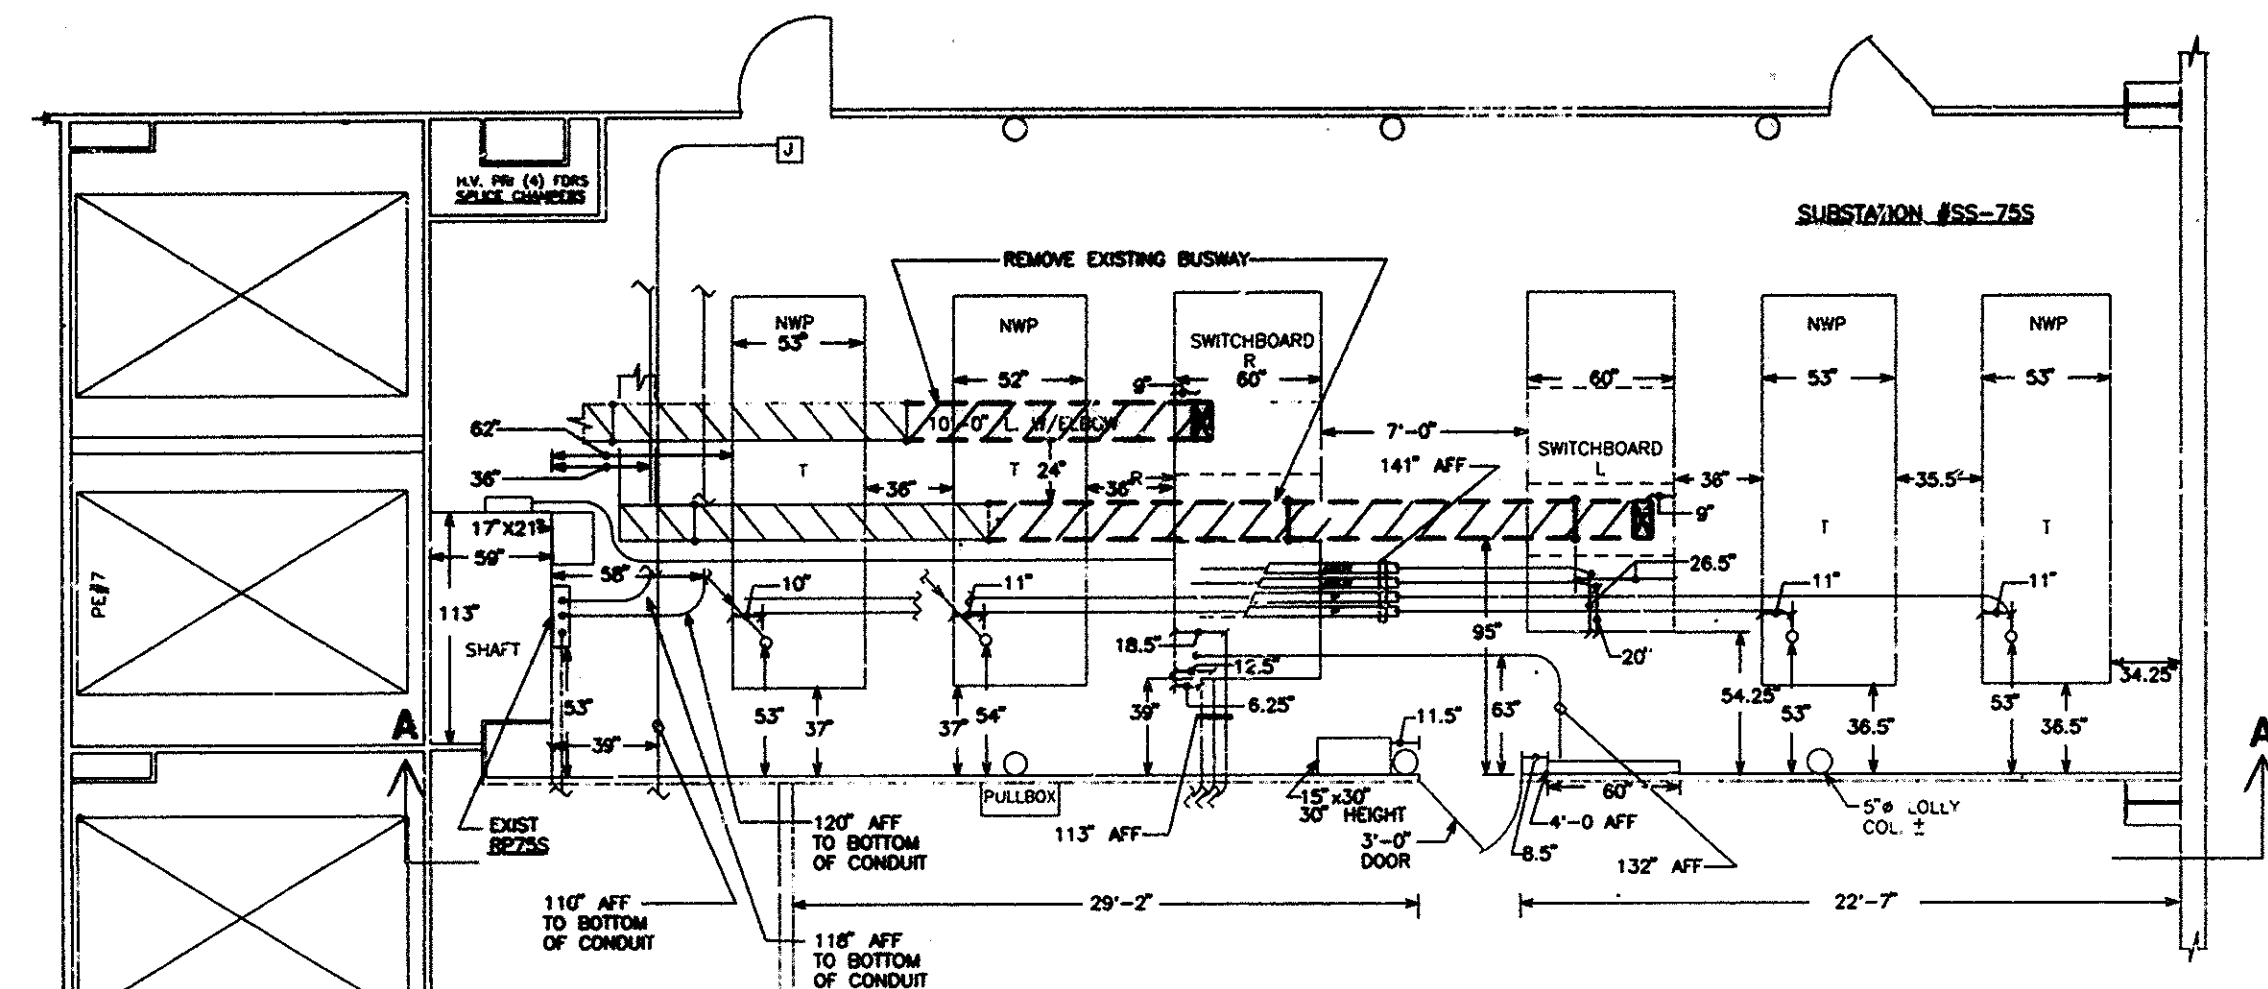

PARTIAL PLAN 75th. FLOOR SOUTH

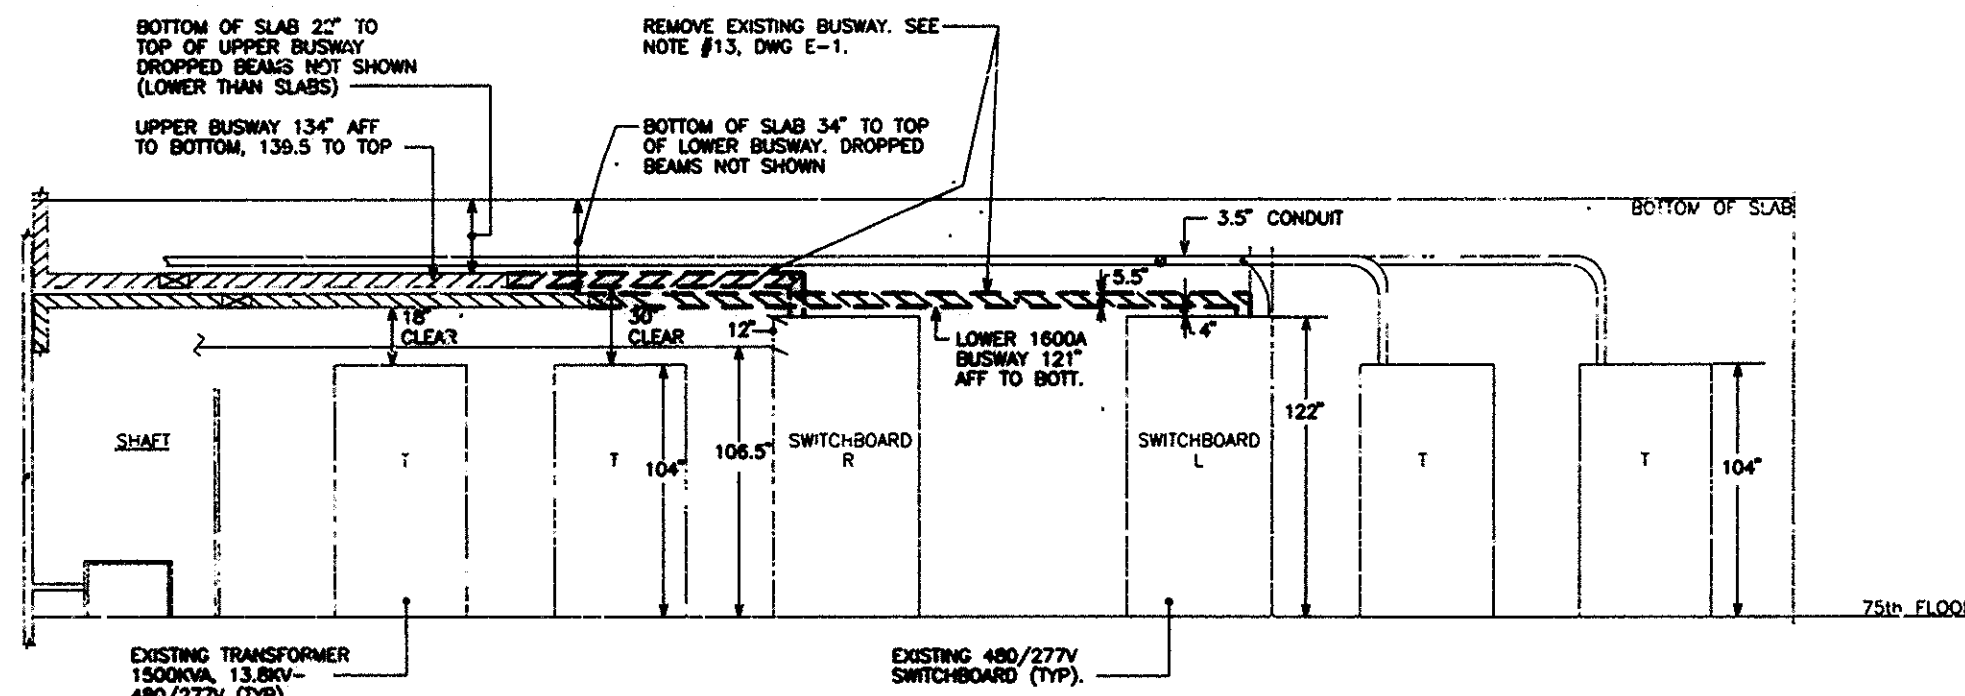

SECTION A-A

NOTES:

1. SEE DRAWING E-1 FOR GENERAL NOTES.

Sheet 30 of 41

EDWARDS AND ZUCK, P.C.
CONSULTING ENGINEERS
330 West 42nd Street, New York, NY 10036
212-750-3400
© 1992 Edwards and Zuck P.C.

James A. Zuck
Engineering Program Manager

EDWARDS AND ZUCK, P.C.
CONSULTING ENGINEERS
330 West 42nd Street, New York, NY 10036
212-750-3400
© 1992 Edwards and Zuck P.C.



3/15/01 Drawings of Record
No. Date Revision Approved

Engineering Department
Design Division

The World Trade Center
Electrical/HVAC
Upgrade Program

Title
LOW VOLTAGE DISTRIBUTION

**ONE WTC
ELECTRICAL
75TH FLOOR**

SOUTH SIDE

EXISTING ROOM LAYOUT

This drawing subject to conditions in contract. All inventions, ideas, designs, and methods herein are reserved to Port Authority and may not be used without its written consent.

C.J./CADD MW/CADD FUL
Designed by Drawn by Checked by

Date 10/4/93 Scale 1/4" = 1'-0"

Contract Number Drawing Number

WTC-804.041 E-13

FILE NAME : PLATED TOP